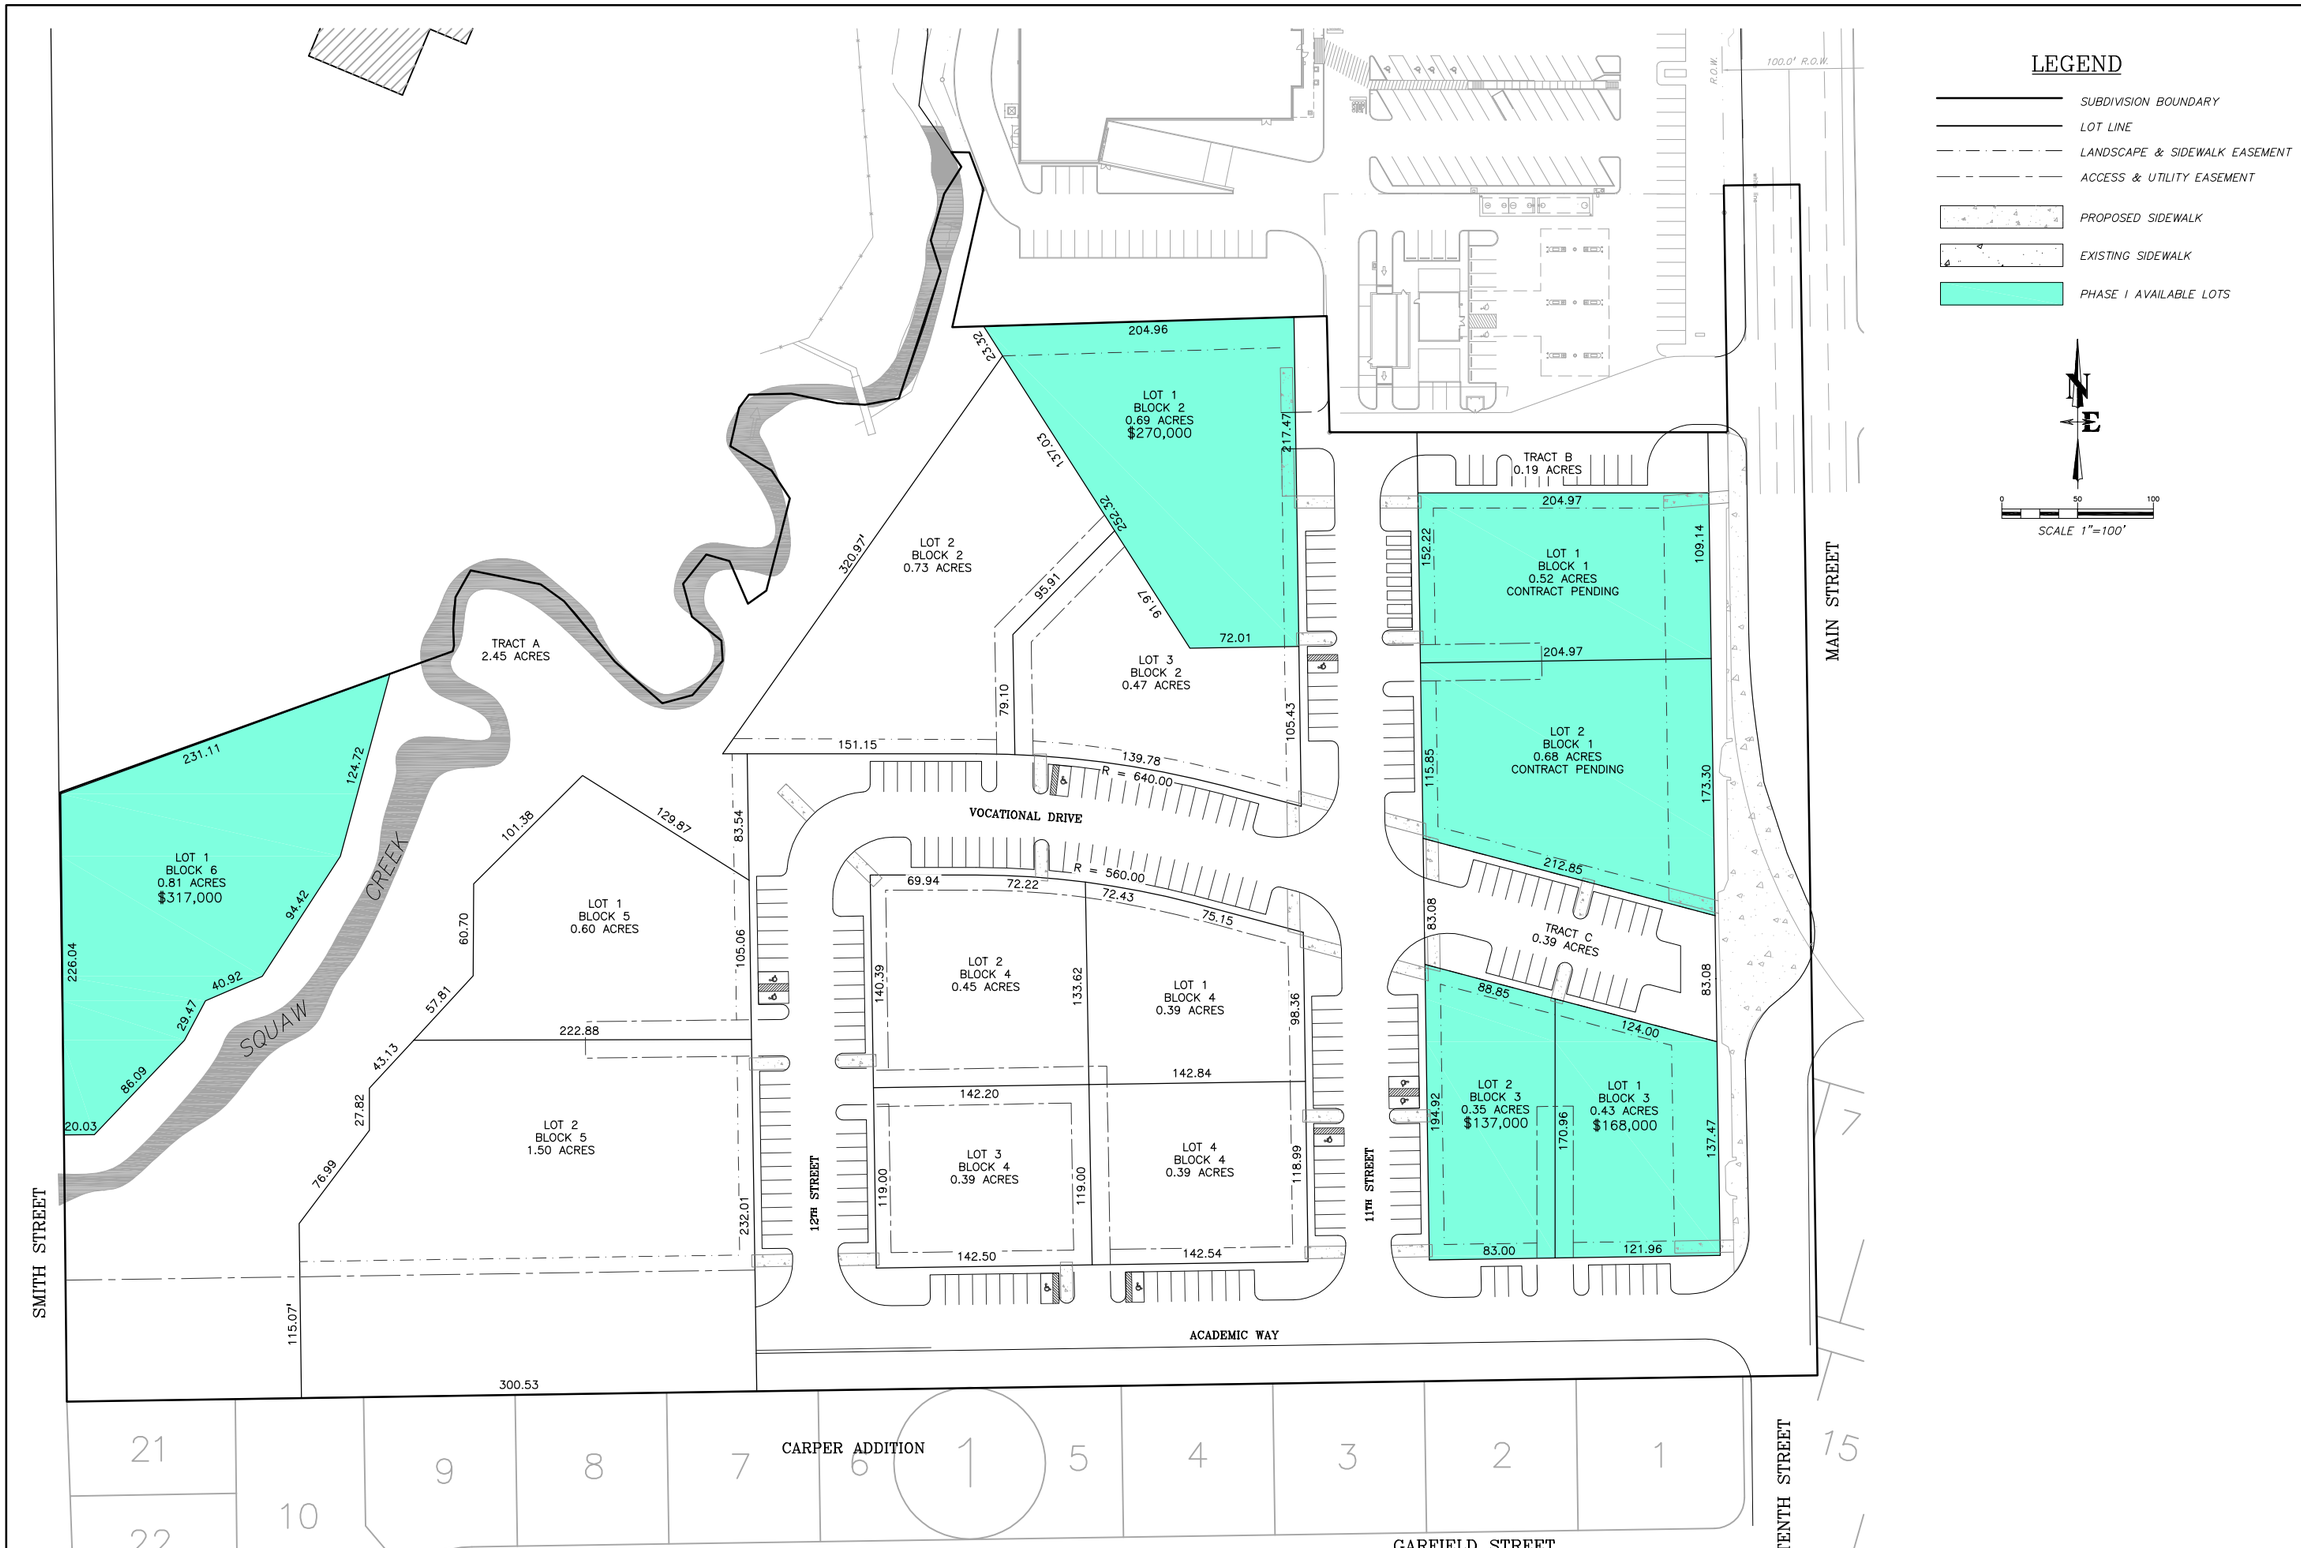

DATE	8/18/06
SURVEYED	Spurlock
ENGINEERED	NE
DRAWN	JK
CHECKED	RN
APPROVED	RN

REV. 7/20/06

NELSON ENGINEERING
P.O. BOX 1599, JACKSON WYOMING (307) 733-2087

DRAWING TITLE
SITE PLAN

JOB TITLE
LANDER BUSINESS PARK

DRAWING NO
3A OF 14

JOB NO
05-213-01

S:\PROJ2005\213-1 (LANDER DOWNTOWN BUSINESS PARK)\ROADWAYS.DWG (SALES-REAL ESTATE SITE PLAN) AUG 25 2006 09:00:20 AM PLOTTED B